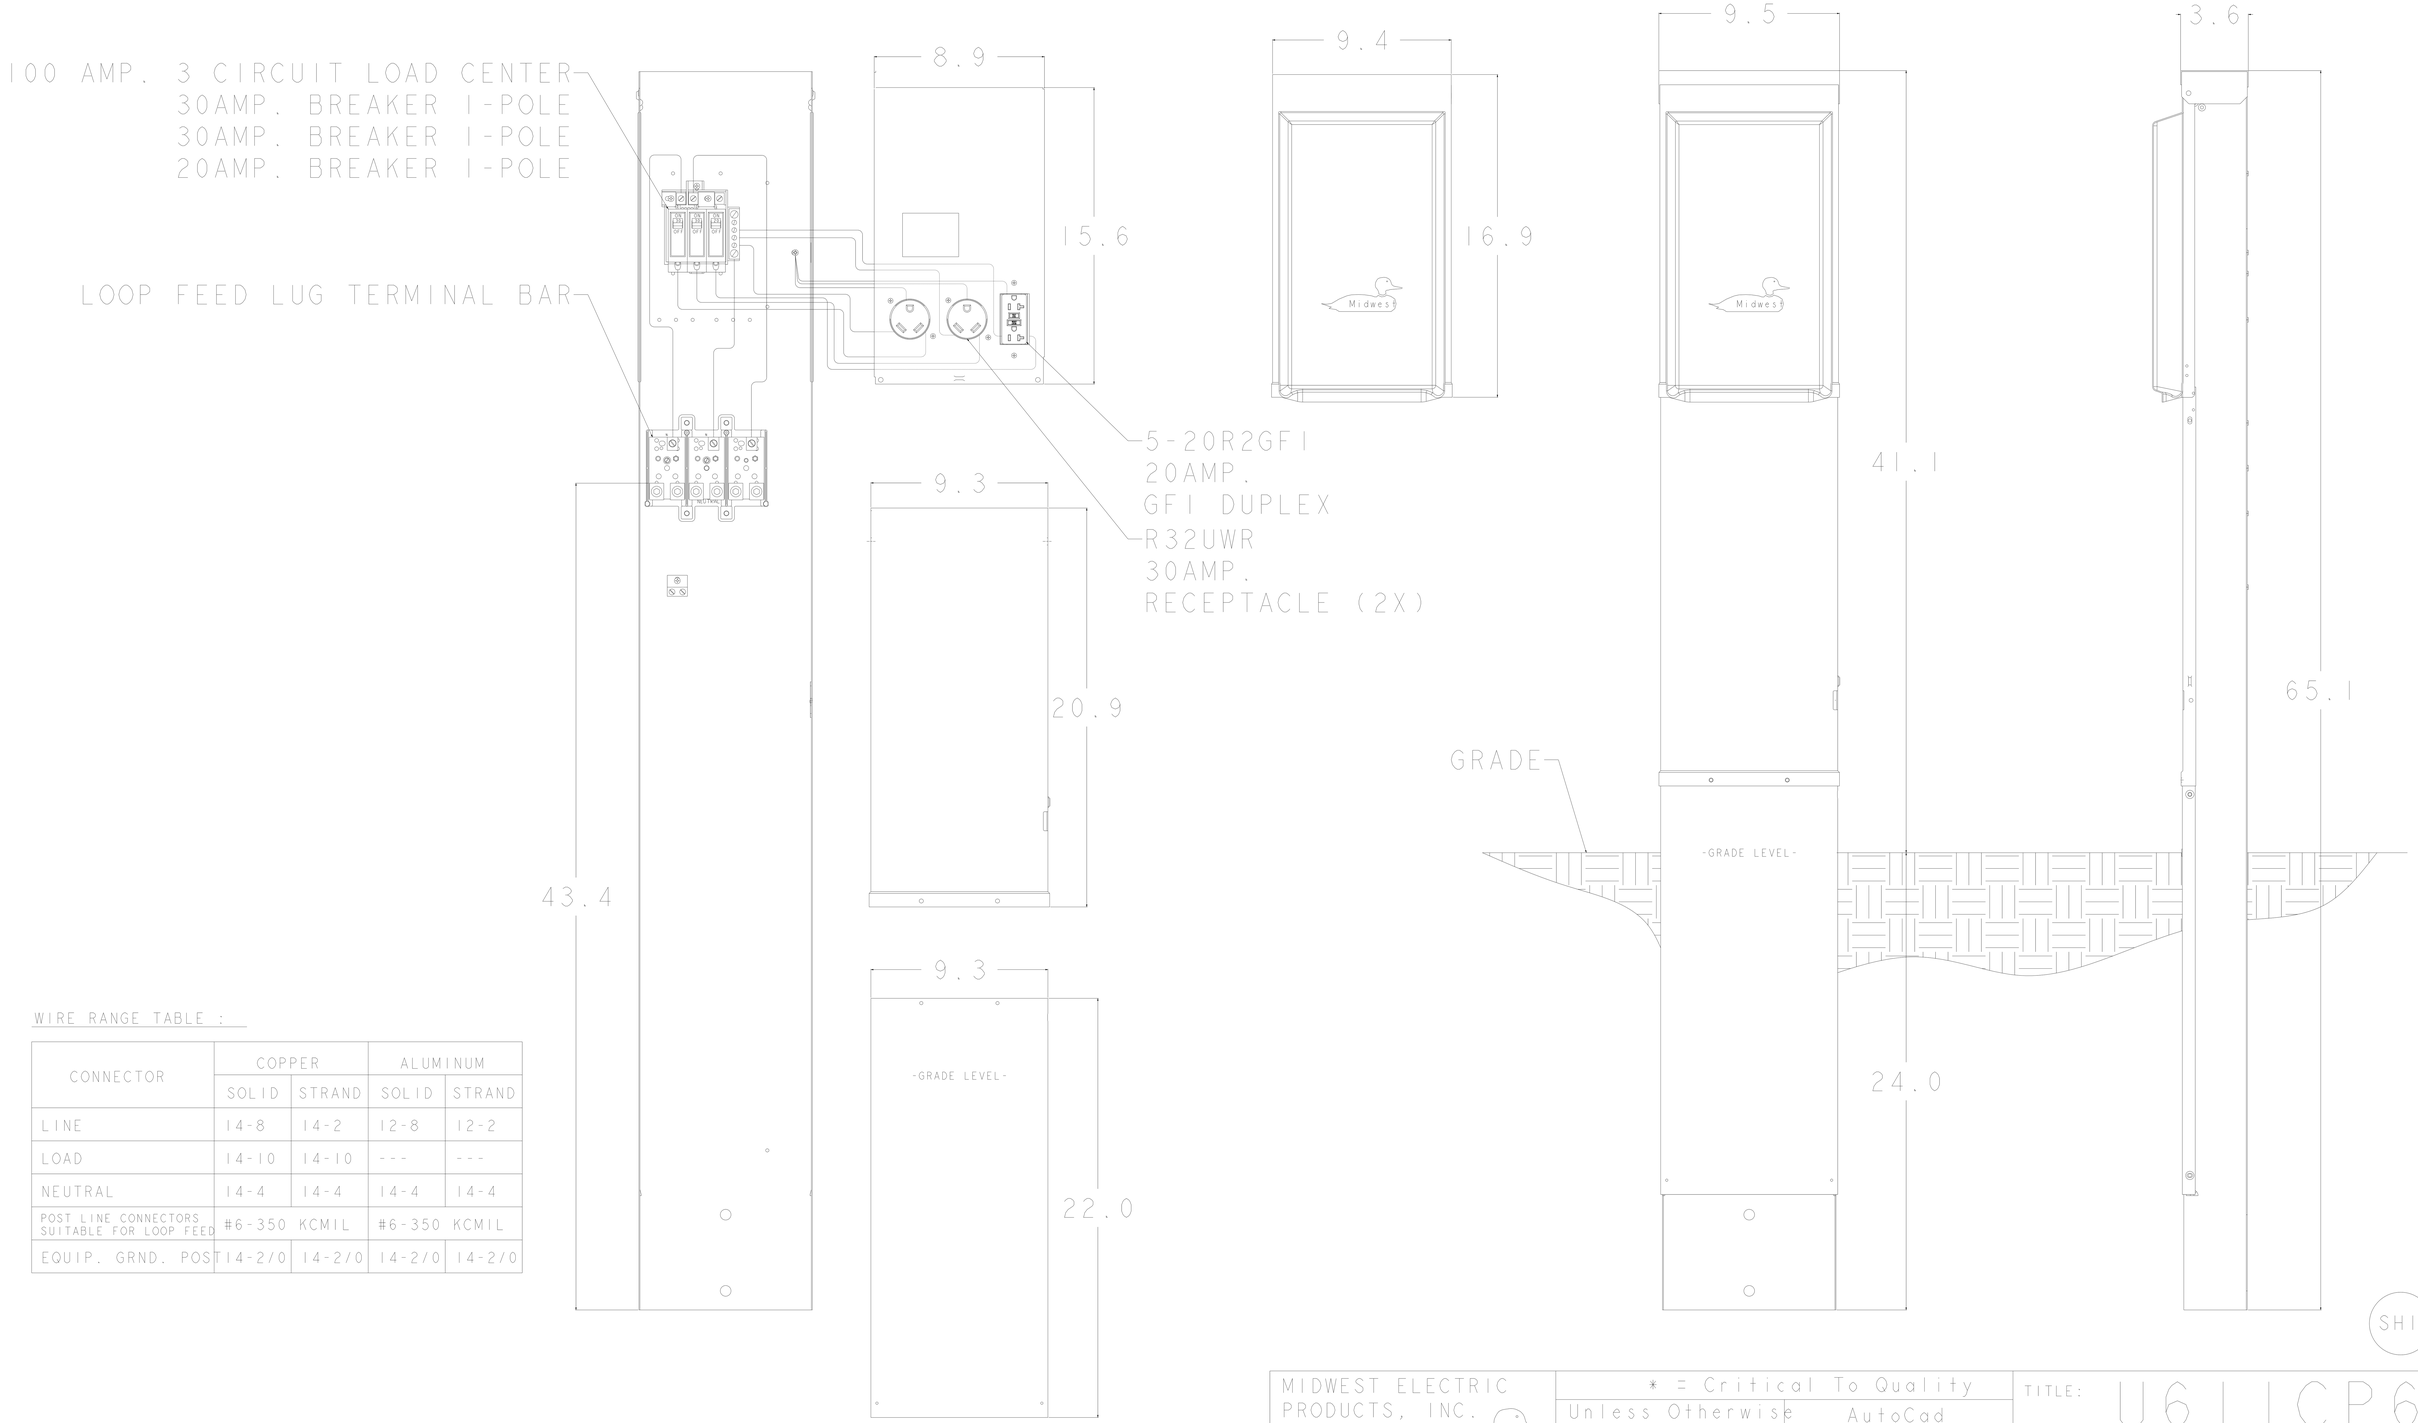

WIRE RANGE TABLE :

CONNECTOR	COPPER		ALUMINUM	
	SOLID	STRAND	SOLID	STRAND
LINE	14-8	14-2	12-8	12-2
LOAD	14-10	14-10	---	---
NEUTRAL	14-4	14-4	14-4	14-4
POST LINE CONNECTORS SUITABLE FOR LOOP FEED	#6-350 KCMIL		#6-350 KCMIL	
EQUIP. GRND. POST	14-2/0	14-2/0	14-2/0	14-2/0

NOTES: EARTH BURIAL POST

Rev.1 CR R0746956 JDE 1-14-08 Rev.3 CR R1410868 DJ 04-15-14
Rev.2 CR R1219382 CLS 11-14-12 REV.4 CN C149437 WRP 22/09/22

MIDWEST ELECTRIC PRODUCTS, INC.
Mankato, MN
Midwest

Dr. By: JDE
Ck. By:
CR: R0746956

* = Critical To Quality

Unless Otherwise Specified
Tolerances On:
3 Pl. Decimals ± .010
2 Pl. Decimals ± .030
Fractions ± 1/32
Angles ± 1/2°
Holes ± .003
Dimensions Are In Inches

AutoCad Generated

SCALE 1 : 1
SIZE A
SHEET 1 OF 1

TITLE: U611CP6010
OUTLINE DRAWING

DWG NO: 198B8604